ENTERED

WATER WELL REPORT

STATE OF WASHINGTON

Start Card No. W075890
Unique Well I.D. #
Water Right Permit No.

(1) OWNER: Name CAMANO WATER ASSOCIATION Address P O BOX 297 STANWOOD, WA 98292- 31/3/30D

(2) LOCATION OF WELL: County ISLAND - NW 1/4 NW 1/4 Sec 30 T 31 N., R 3 WM
(2a) STREET ADDRESS OF WELL (or nearest address) 1687 S BONNIE LANE,

(3) PROPOSED USE: MUNICIPAL

(4) TYPE OF WORK: Owner's Number of well (If more than one)
NEW WELL Method: ROTARY

(5) DIMENSIONS: Diameter of well 8 inches
Drilled 258 ft. Depth of completed well 258 ft.

(6) CONSTRUCTION DETAILS:
Casing installed: 8 " Dia. from 0 ft. to 246 ft.
WELDED " Dia. from ft. to ft.
" Dia. from ft. to ft.

Perforations: NO
Type of perforator used
SIZE of perforations in. by in.
perforations from ft. to ft.
perforations from ft. to ft.
perforations from ft. to ft.

Screens: YES 1' extension on bottom; 2' riser on top
Manufacturer's Name JOHNSON
Type STAINLESS STEEL Model No.
Diam. 8 slot size 40 from 247 ft. to 257 ft.
Diam. slot size from ft. to ft.

Gravel packed: NO Size of gravel
Gravel placed from ft. to ft.

Surface seal: YES To what depth? 18 ft.
Material used in seal BENTONITE
Did any strata contain unusable water? NO
Type of water? Depth of strata ft.
Method of sealing strata off

(7) PUMP: Manufacturer's Name
Type H.P.

(8) WATER LEVELS: Land-surface elevation above mean sea level ... ft.
Static level 165 ft. below top of well Date 08/29/97
Artesian Pressure lbs. per square inch Date
Artesian water controlled by

(10) WELL LOG

Formation: Describe by color, character, size of material and structure, and show thickness of aquifers and the kind and nature of the material in each stratum penetrated, with at least one entry for each change in formation.

MATERIAL	FROM	TO
BROWN SILTY SAND & GRAVEL	0	9
GRAVEL BROWN SILTY SAND	9	42
BROWN SANDY CLAY & GRAVEL	42	132
BROWN SILTY SAND & A LITTLE GRVL & wood	132	153
SILTY GRAY CLAY	153	162
BROWN CLAY	162	180
SAND GRAVEL A LTLE BRN CLAY	180	210
GRAY SAND & GRAVEL (tight sand)	210	237
GRAVEL SAND & WATER	237	

Work started 08/25/97 Completed 08/29/97

RECEIVED
OCT 03 1997
Department of Ecology

(9) WELL TESTS: Drawdown is amount water level is lowered below static level
Was a pump test made? If yes, by whom?
Yield: gal./min with ft. drawdown after hrs.

Recovery data

Time	Water Level	Time	Water Level	Time	Water Level

Date of test / /
Bailer test gal/min. ft. drawdown after hrs.
Air test 200+ gal/min. w/ stem set at 244 ft. for 4 hrs.
Artesian flow g.p.m. Date
Temperature of water Was a chemical analysis made?

WELL CONSTRUCTOR CERTIFICATION:
I constructed and/or accept responsibility for construction of this well, and its compliance with all Washington well construction standards. Materials used and the information reported above are true to my best knowledge and belief.

NAME DAHLMAN PUMP & WELL DRILL
(Person, firm, or corporation) (Type or print)

ADDRESS PO BOX 422

[SIGNED] [signature] License No. 2043

Contractor's Registration No. DAHLMPW123LC Date 09/19/97

WASHINGTON STATE DEPARTMENT OF ECOLOGY

RECEIVED
SEP 10 1998
Water Resources Program
Department of Ecology

UNIQUE WELL I.D. NUMBER A E P 1 5 1
X Y Z 1 2 3

WELL TAGGING FORM

Date of Field Visit _____ By _____

ADDITIONAL WELL IDENTIFIERS

Department of Health System ID Number 107507 Source Number SO 9

USGS Site Identification _____

RECORD VERIFICATION

- [x] Well Report available *(please attach)*
- [ ] Well Report not available
- [ ] Verification inconclusive

WELL OWNERSHIP, IF DIFFERENT FROM WELL REPORT

Name Camano Water Association

Street address 82 W. Monticello

City Camano Island State Wa 98292

LOCATION OF WELL, IF DIFFERENT FROM WELL REPORT

Well Address _____

City _____ County _____

T. 31 N. R. 35 W.M. Sec. 30 NW ¼ of the NW ¼

950 feet East and 1020 feet South, NW corner Sec 30

Latitude ____° ____' ____"

Longitude ____° ____' ____"

- [ ] GPS (raw data)
- [ ] GPS (corrected)
- [ ] Topographic Map
- [ ] Survey
- [ ] Computer generated
- [ ] Other _____

Elevation at land surface ~~170~~ 190 feet/meters *(circle one)*

- [ ] Digital Altimeter
- [x] Topographic Map
- [ ] Other _____

Additional information, if available:

☑ Location marked on topographic map *(please attach)*

☐ Location marked on air photo *(please attach)*

Water Right # G100513 Priority Date July 29, 1963

Circle one: Application Permit (Certificate) Claim Exempt

WELL CHARACTERISTICS

Physical Description of Well (size of casing, type of well, housing, etc.): 8" casing 246 feet deep

Location of Well Identification Tag: on north wall of well house above water meter

Was Supplemental Tag needed for ease of identifying well?
☒ NO ☐ YES

If yes, where was tag placed? _____

Scale 1:24,000 (1" = 2,000')

D	C	B	A
E	F	G	H
M	L	K	J
N	P	Q	R

Indicate the location of the well within the Section by drawing a dot at that point.

SECTION 30

COMMENTS: _____

Please attach this form to the Well Report and submit it to the Department of Ecology Water Resources Program Headquarters, Well Identification Program, P.O. Box 47600, Olympia, WA 98504-7600

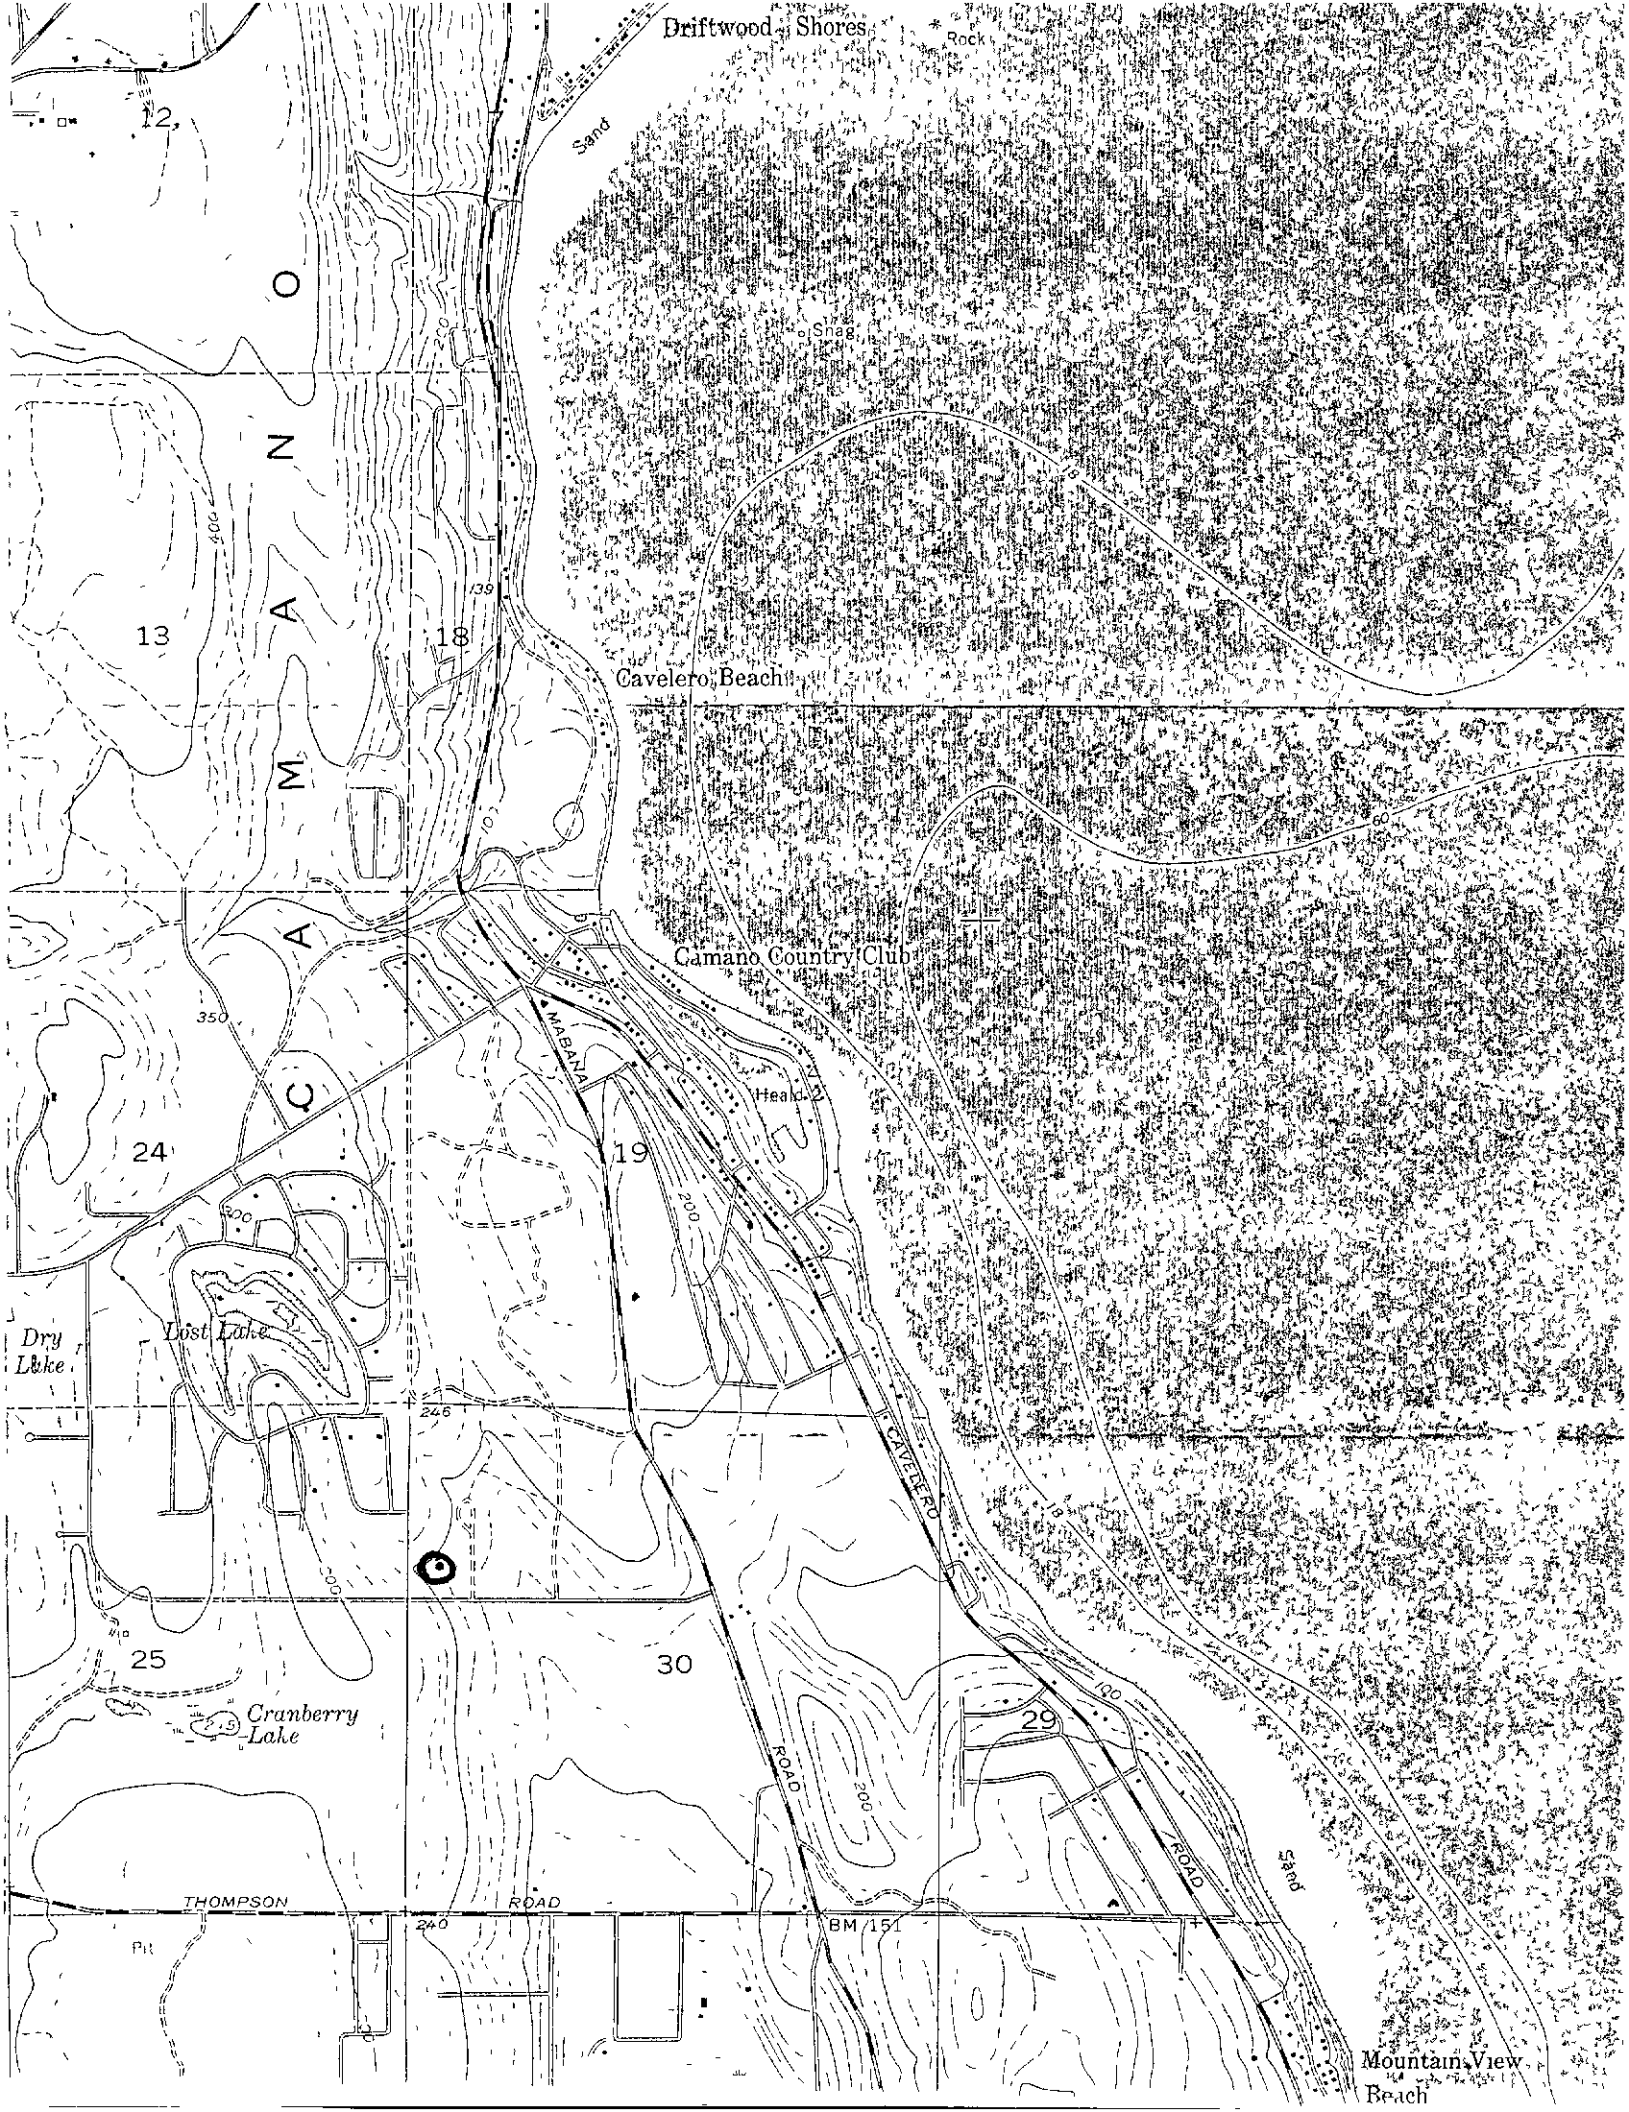
Driftwood Shores
Rock
Sand
Snag
Cavelero Beach
Camano Country Club
MABANA
Head
CAVELERO
ROAD
Dry Lake
Lost Lake
Cranberry Lake
THOMPSON ROAD
BM 151
Pit
Sand
Mountain View Beach
12
13
18
19
24
25
30
29
CAMANO
200
400
139
100
350
246
240
60