TYPICAL PLOT PLAN EXAMPLE

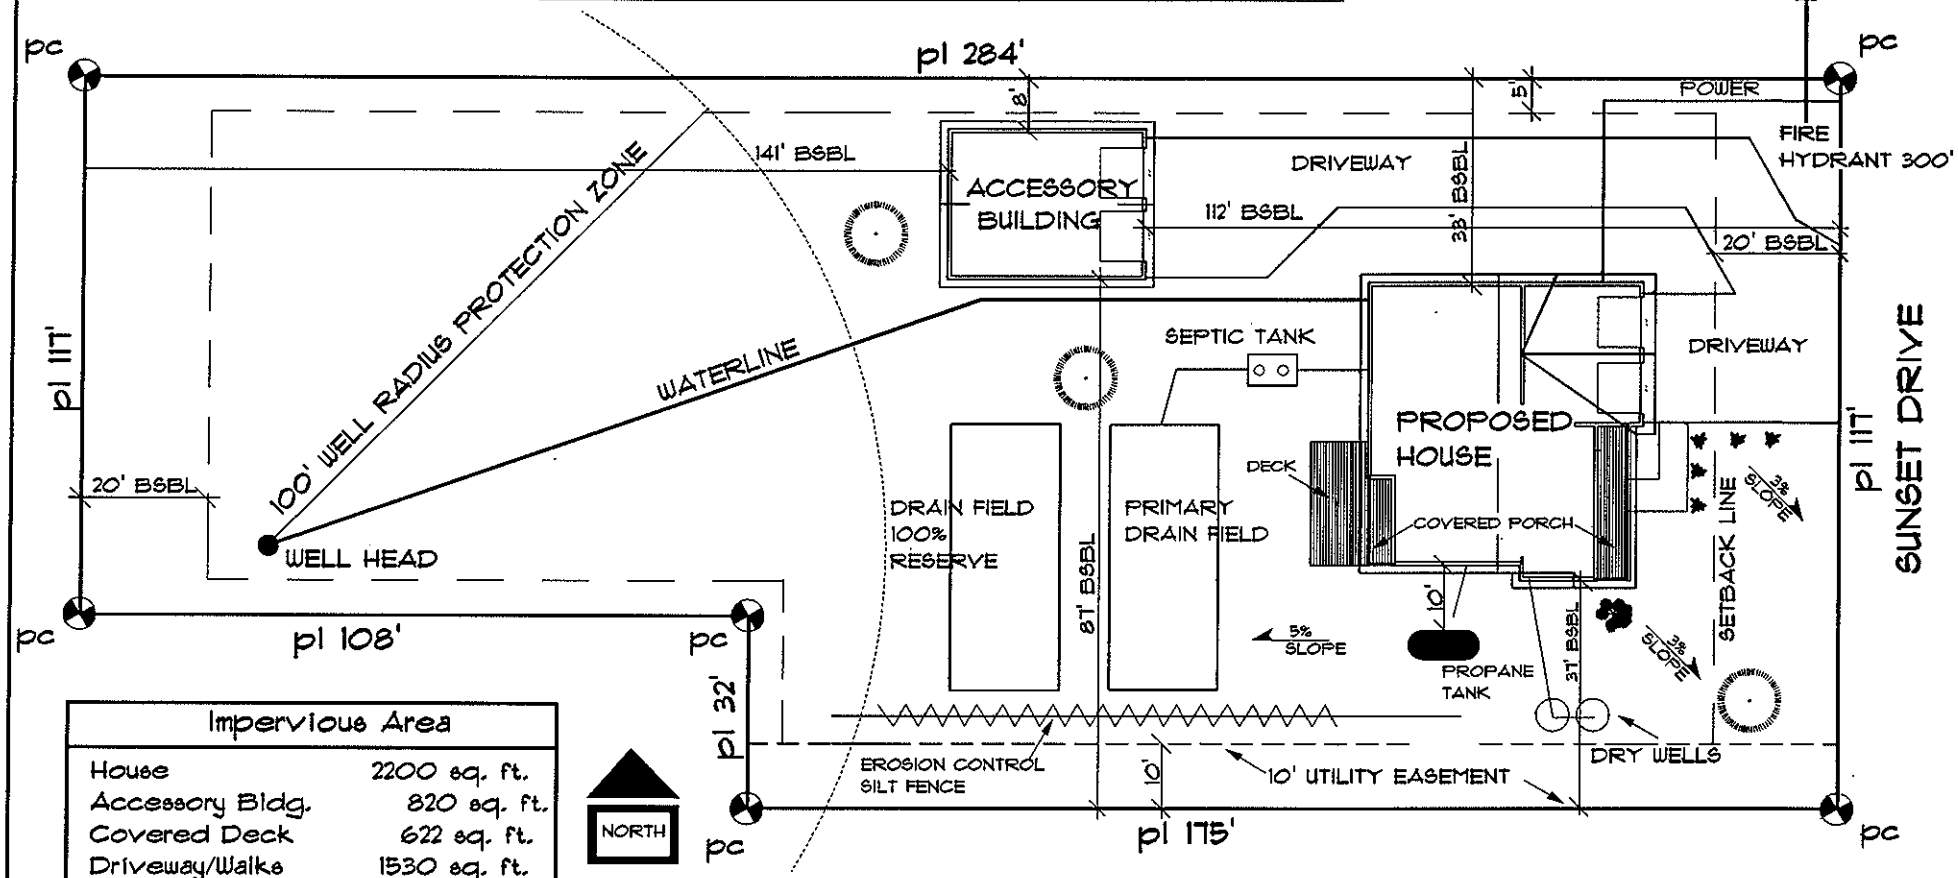

Impervious Area	
House	2200 sq. ft.
Accessory Bldg.	820 sq. ft.
Covered Deck	622 sq. ft.
Driveway/Walks	1530 sq. ft.
Total	5170 sq. ft.

NAME/ MAILING ADDRESS: JOHN C. DOE 4268 RED ROCK ROAD BELLTOWN, WA 98555	SITE ADDRESS: DOE RESIDENCE PLOT PLAN 5394 SUNSET DRIVE GREENBANK, WA	SCALE: 1" = 30'
	PROPERTY ID #: TAX PARCEL# S5347-00-03004-0	DATE: 3/15/2005