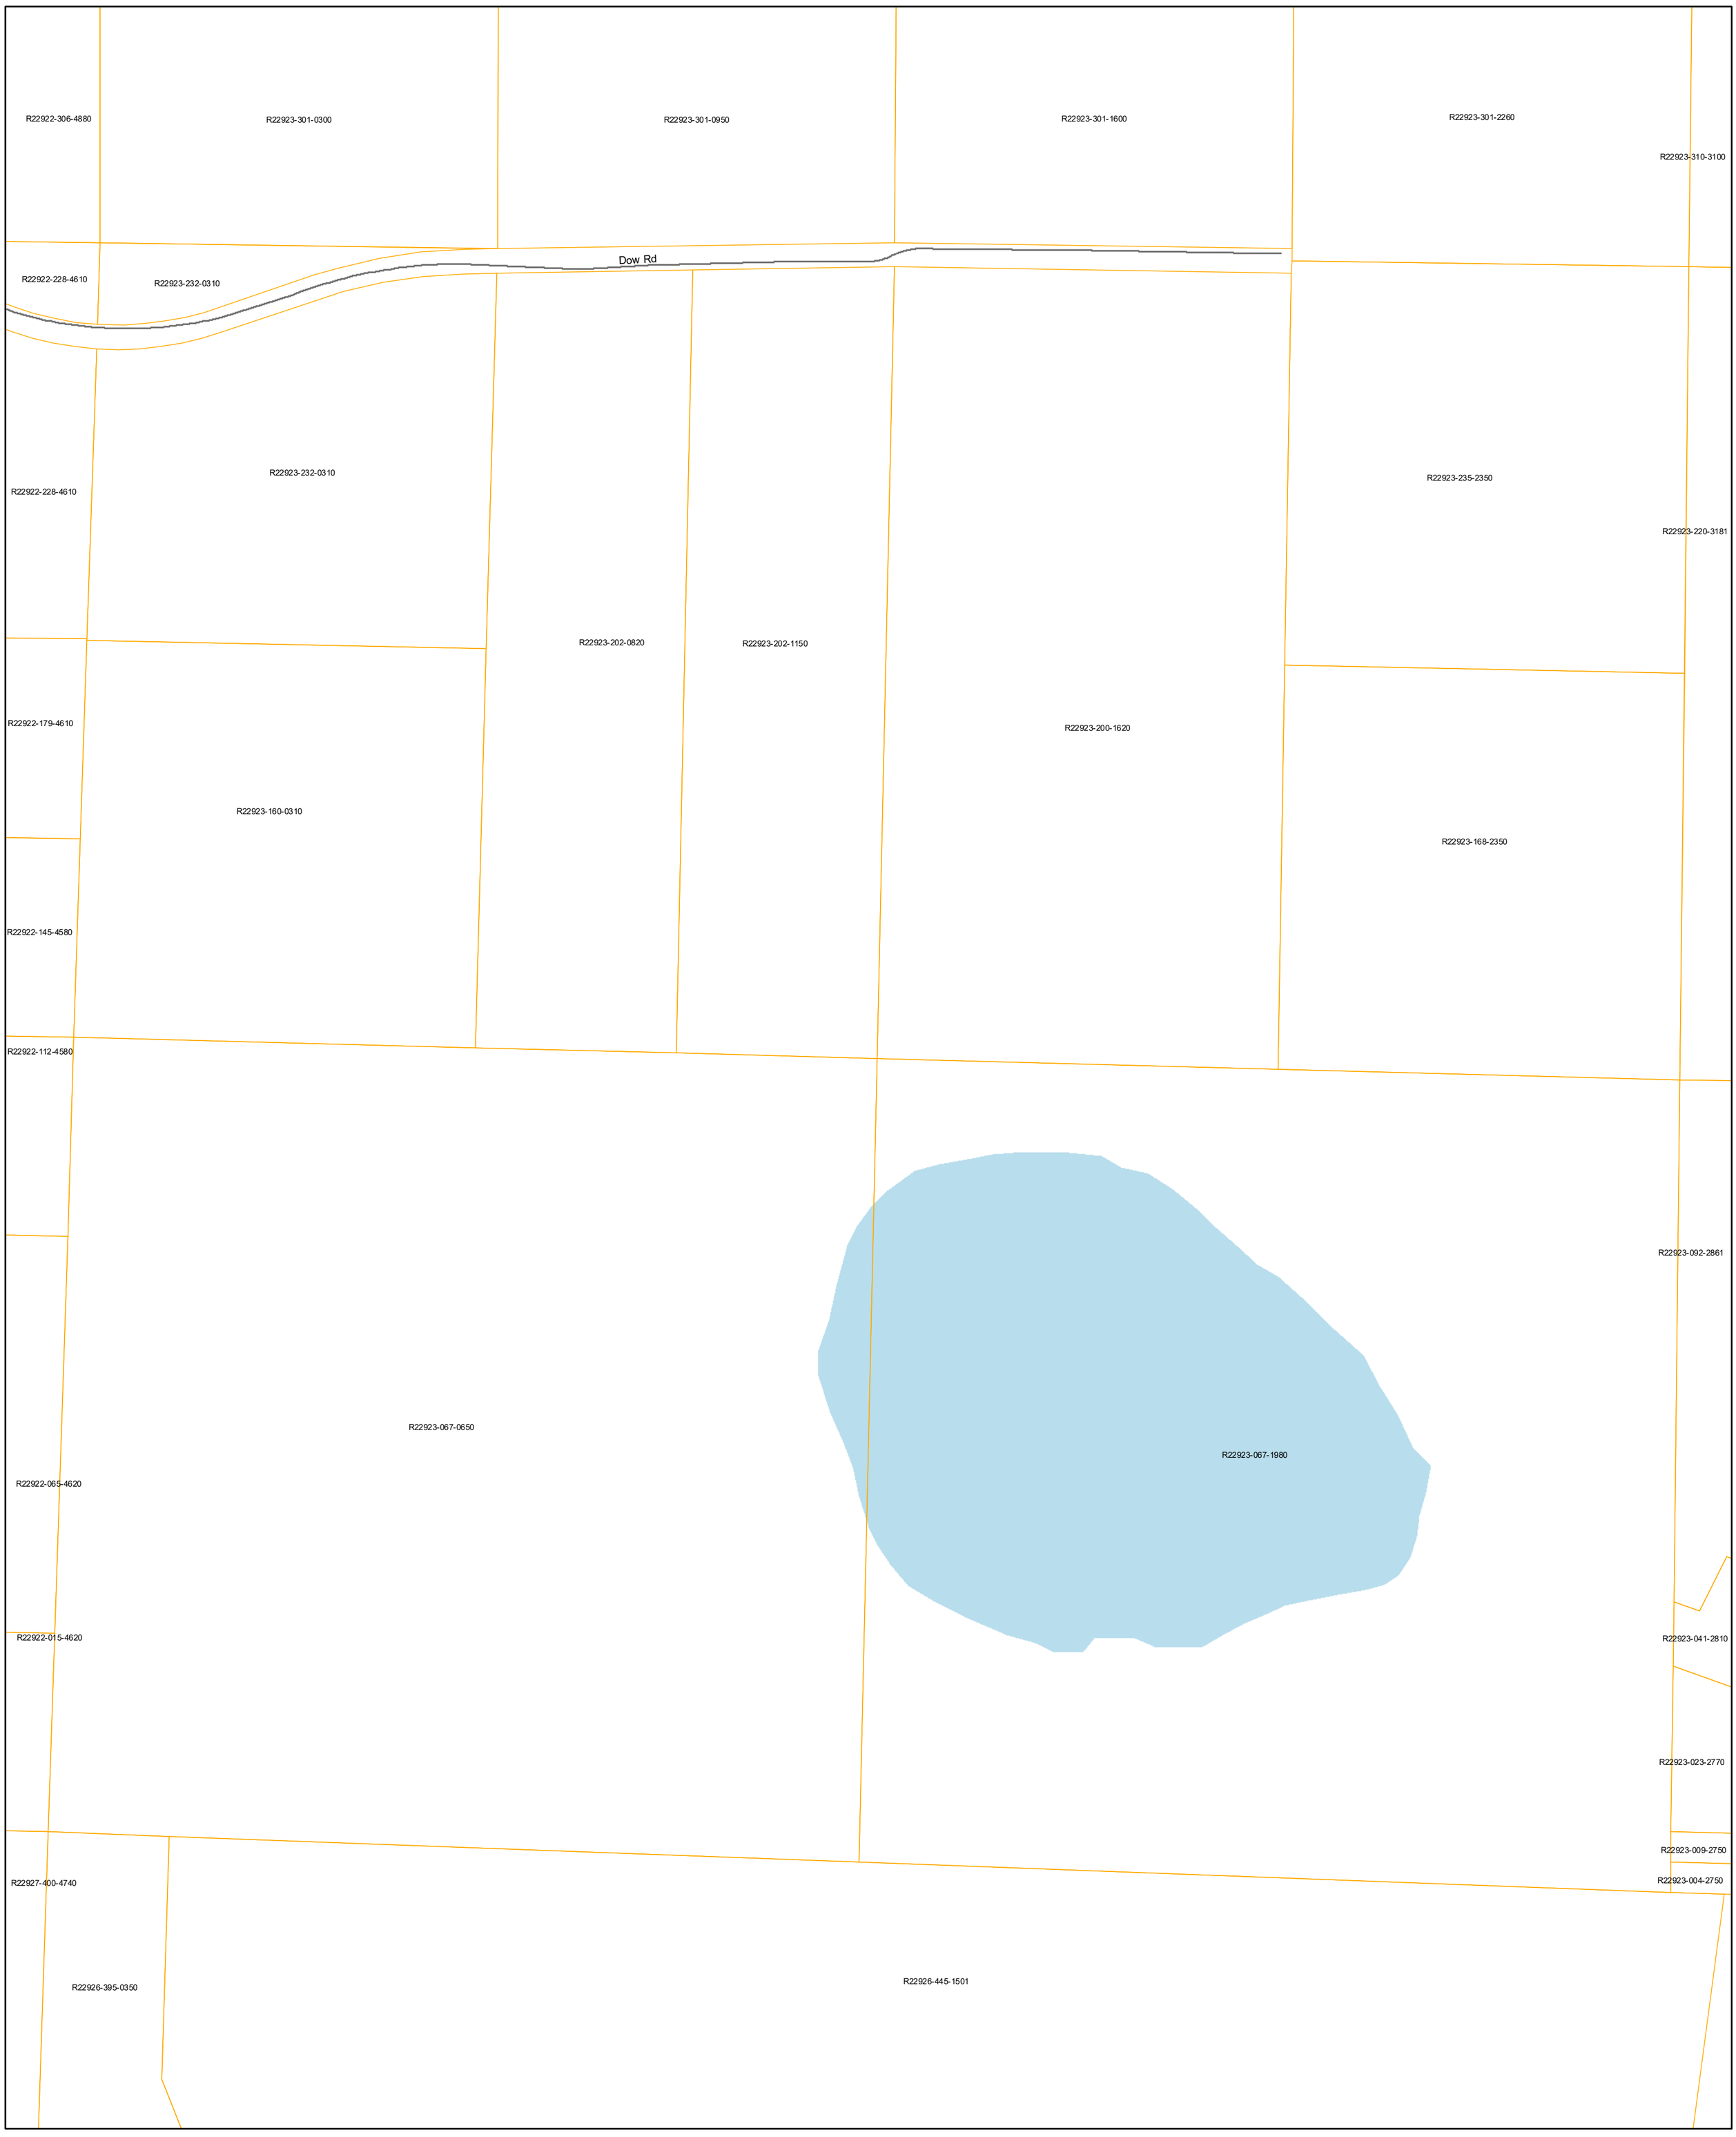

Legend

R13102-199-1991 Geographic Number (Parcel Number)

25 Platted Lot Number

Island County Parcels

Quarter Section Boundary

City/Town Limits

Roads

Water

N

SW 1/4 Sec.23 Twp.29 R.2E

0 120 240 480 720 960 Feet

These maps were created from available public records and existing map sources, and from different surveyors and their surveys. Map features from all sources have been adjusted to achieve a 'best fit' registration to the Ownership parcels. While great care was taken in this process, maps from different sources rarely agree as to the precise location of geographic features. The relative positioning of map features to one another results from combining different map sources without field 'ground truthing.'

DO NOT USE AS A LEGAL DOCUMENT

Map ID: 338

ISLAND COUNTY ASSESSORS

Island County Assessor's Maps

Updated: 11/17/2016
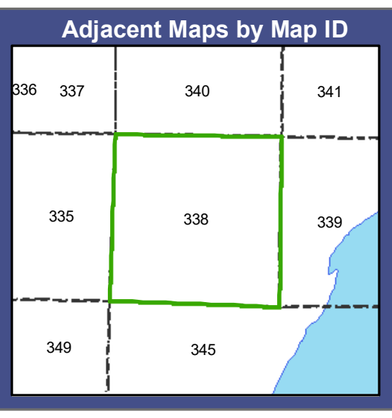
Adjacent Maps by Map ID