BABY ISLAND HEIGHTS

DIVISION NO. 2.

ISLAND COUNTY - WASHINGTON

SCALE - 1 INCH = 100 FEET.

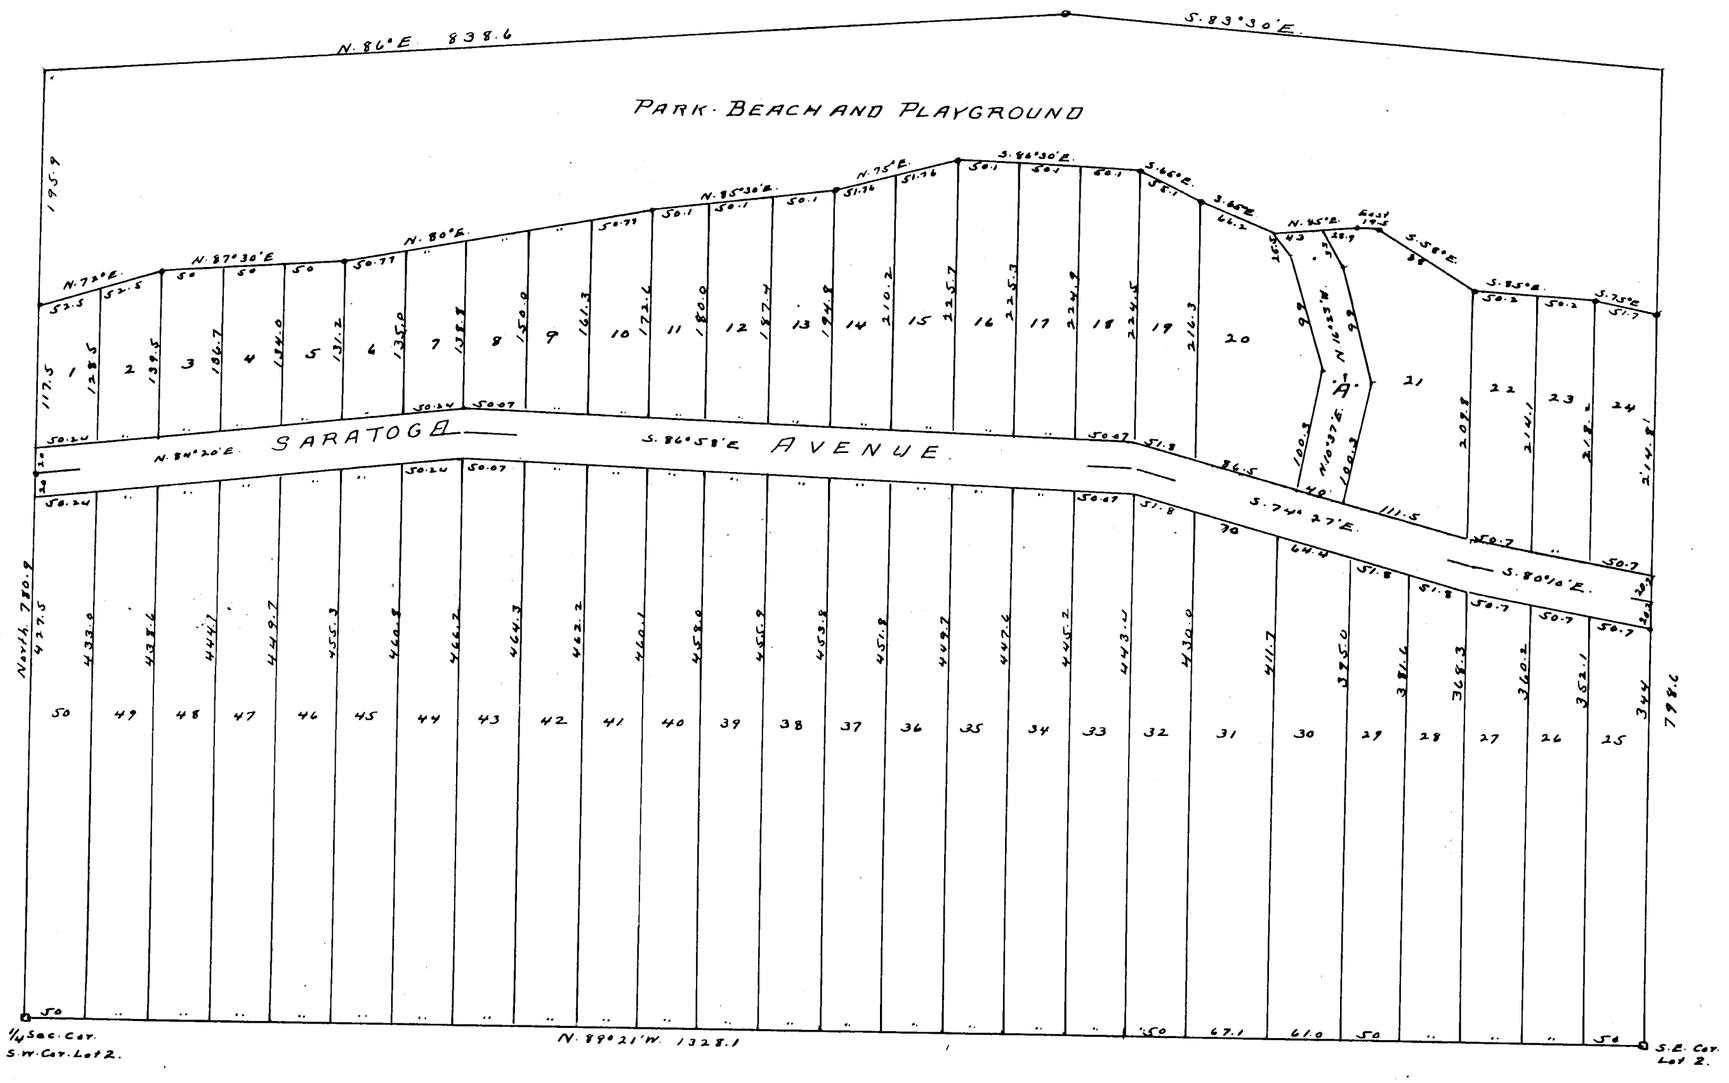

DESCRIPTION

The land embraced in the annexed plat of Division No. 2 "Baby Island Heights" includes all of Government Lot 2, Section 11, Township 30 North, Range 2 E. W.M.

I, Esther M. Monson, Treasurer of Island County, Washington, do hereby certify that all taxes on the hereon described property have been paid up to and including the year 1930

Esther M. Monson. County Treasurer.

I, L.A. Wanamaker, certify that this plat of "Baby Island Heights Division No 2" is based upon an actual survey and that courses and distances are as shown and that Lot stakes have been set on the ground as shown on said plat

L.A. Wanamaker.

Approved by the Board of County Commissioners this 5th day of May 1930.

M.T. Brown.
H.T. Wanamaker
Albert Hoffman.

Examined and approved this 5th day of May 1930

L.A. Wanamaker - County Engineer

35064

Filed for record at the request of Virgil N. Bogue, June 2 1930 at 3:03 P.M. and recorded in Vol. 3, Page 30 of Plats, Records of Island County.

R.L. Maylor. Clerk.
by Anne Hesselgrave
Deputy Clerk.

DEDICATION

Know all men by these presents:- That Virgil N. Bogue and Elizabeth Frye Bogue, his wife, owners in fee simple of the herein described tract of land as shown on the annexed plat of Baby Island Heights Division No. 2" hereby declare said plat and dedicate to the public and for the public use forever all streets as shown thereon and that the part marked "Park-Beach and Playground shall be dedicated to the public as a Park-Beach and Playground.

Virgil N. Bogue
Elizabeth Frye Bogue.

STATE OF WASHINGTON
COUNTY OF ISLAND

ACKNOWLEDGMENT

On this 2 day of June 1930. before me, personally appeared Virgil N. Bogue and Elizabeth Frye Bogue, his wife. Known to me to be the persons who executed the foregoing instrument and acknowledged the said instrument to be their free and voluntary act and deed for the uses and purposes therein mentioned. In witness whereof, I have hereunto set my hand and affixed my official seal, the day and year in this certificate first above written.

R.L. Maylor
County Clerk, in and for the State of Washington.

County Clerk
Island
County.
State of Washington

Note: See Vol. 46 of Deeds Page 54 for Amendment recorded June 3-, 1930.