DRAWING NUMBER
Cascade View
#1

PLAN HOLD CORPORATION · TORRANCE · CALIF
REORDER BY NO. 0705A 24

PEEL PROTECTIVE STRIP TO EXPOSE ADHESIVE POSITION EDGE OF PRINT ON THIS LINE AND RUB TO ADHERE

ASSESSORS PLAT OF
CASCADE VIEW
FIRST DIVISION IN
LOT 4, SECTION 31, TWP. 29 N., RANGE 4, E.W.M.

DESCRIPTION

The Plat of Cascade View embraces the following described tract of land:- Commencing at the Southwest corner of Government Lot 4, Section 31, Township 29 North, Range 4 E.W.M. Thence N1°-22'E along the West line of said Lot 4, for 537.63 feet, thence S87°-52'E for 1439.44 feet more or less to the high tide line of Possession Sound the True Point of Beginning. Thence N87°-52'W for 1419.44 feet to an intersection with the East margin of the county road right-of-way, thence S1°-22'W along said right-of-way line for 510.0 feet, thence S87°-52'E for 1336.59 feet, thence North 109.04 feet, thence S87°-52'E for 95.0 feet, to the high tide line of Possession Sound, thence following said high tide line in a Northerly direction to the True Point of Beginning.

ASSESSORS CERTIFICATE

Prepared in the Office of the Assessor, County of Island on this 26th day of January 1960 A.D.

Carl L. Mecklenberg
County Assessor

APPROVAL

Examined and approved on this 14 day of March 1960 A.D.

J. C. Meeter
Chairman of the Board of County Commissioners
F. A. Guest
S. F. Andrews

RECORD

Filed for record at the request of Carl L. Mecklenberg, Assessor, Island County Washington, at 5 minutes past 1:00 oclock P.M. on this 14 day of MARCH A. D. 1960 and recorded on page 64 volume 6 of plats, records of Island County Washington.

Record No. 127918

J. W. Libbey
Auditor, Island County

SCALE: 1" = 50'

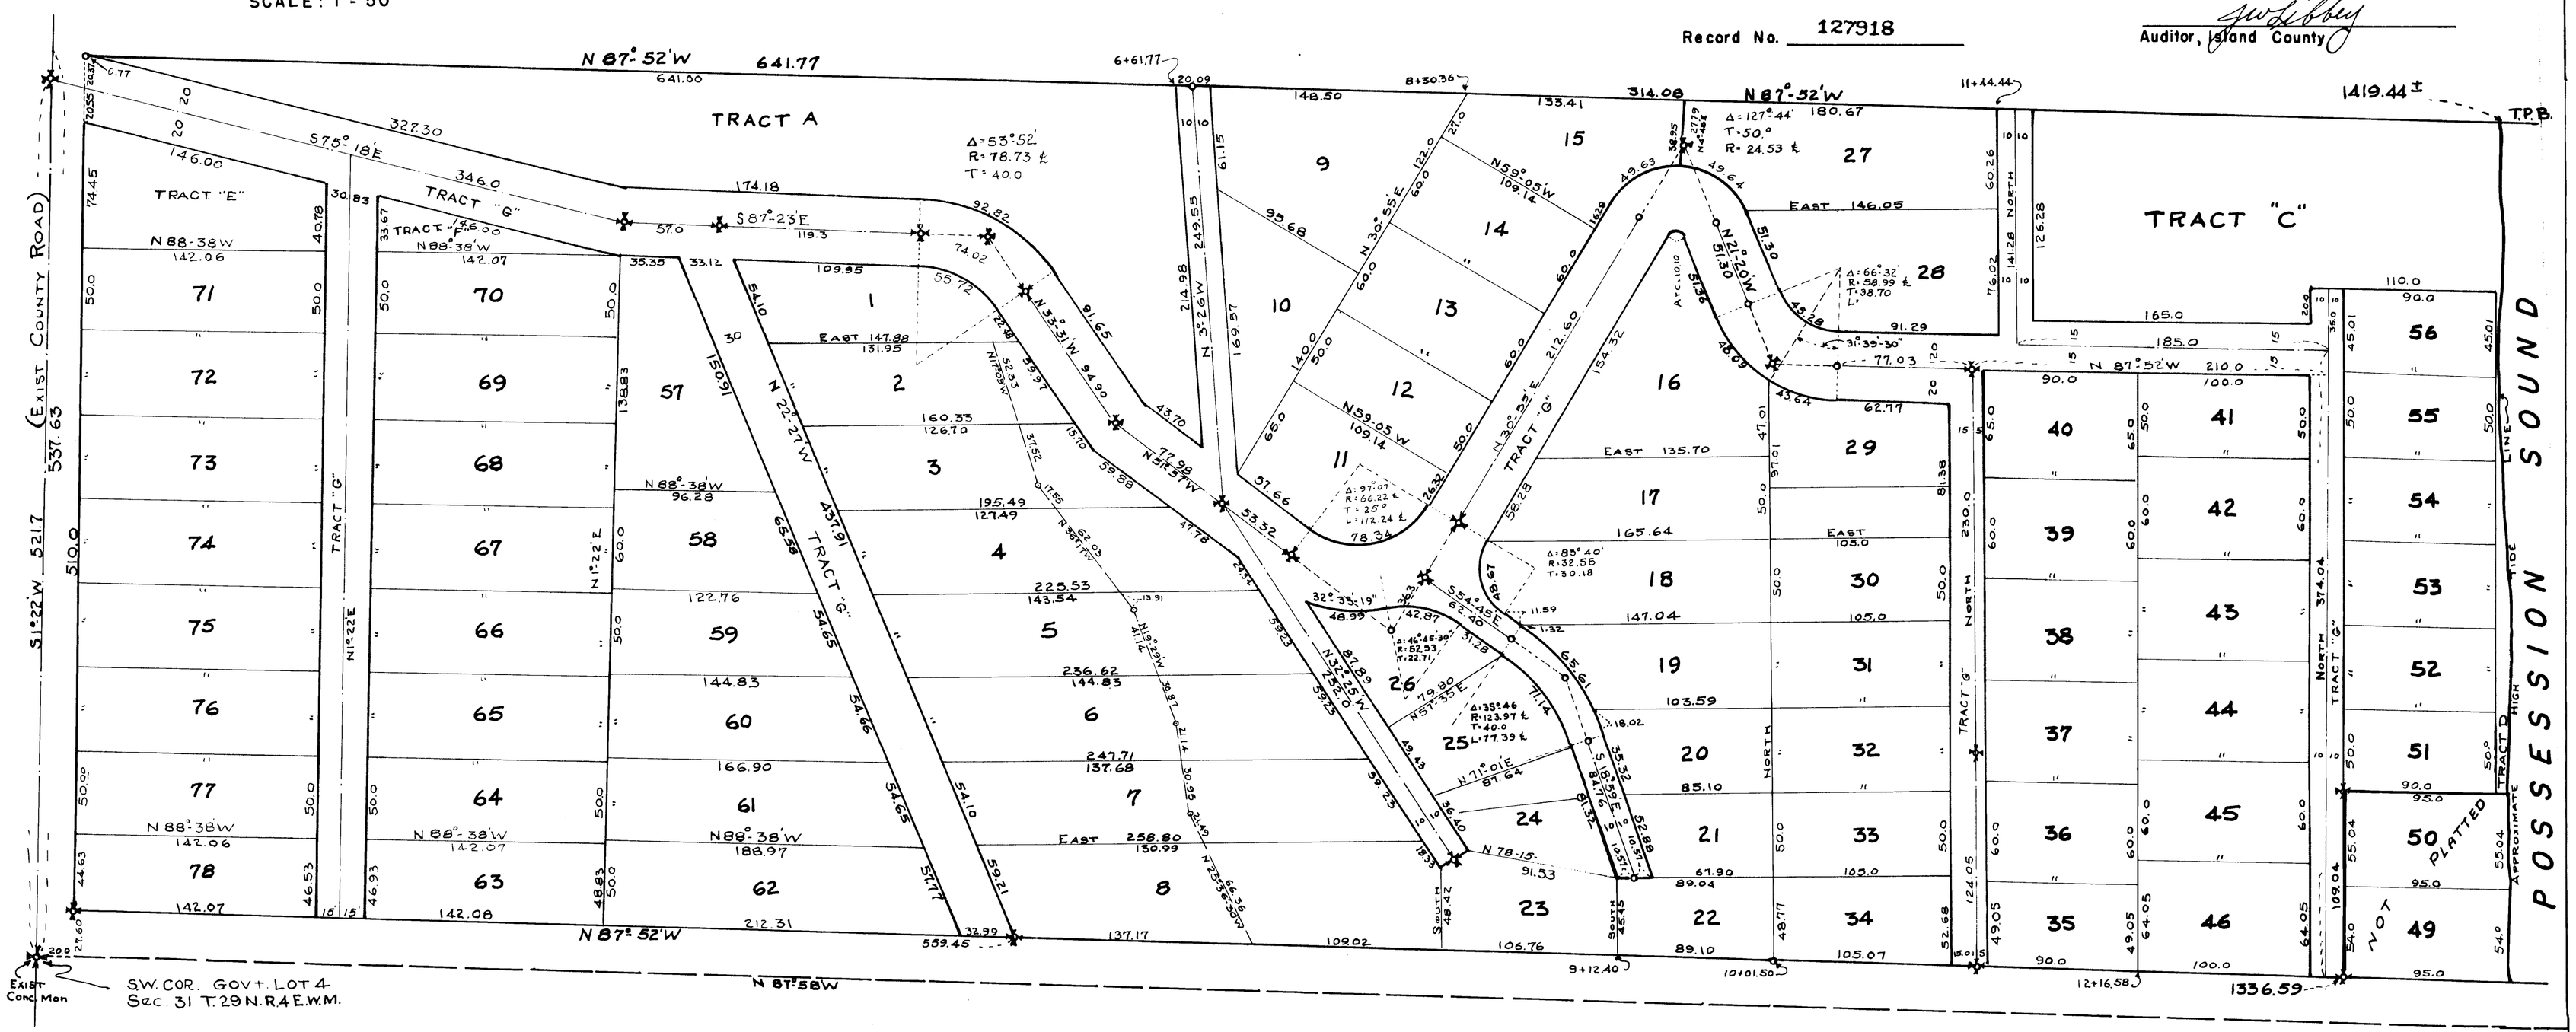

CASCADE VIEW
DIV. No. 1

Traced from Stevens Investment Co. Subdivision
Surveyed By Stevens & Dudley, Engineers
By: R.J. Waite 12-10-59

PLAN HOLD