3997770

PLAT OF
MADRONA ANNEX.

Sec. 34. Twp 32 N. R 2 E.

Camano Island, Washington.

Scale 1 in = 100 ft.

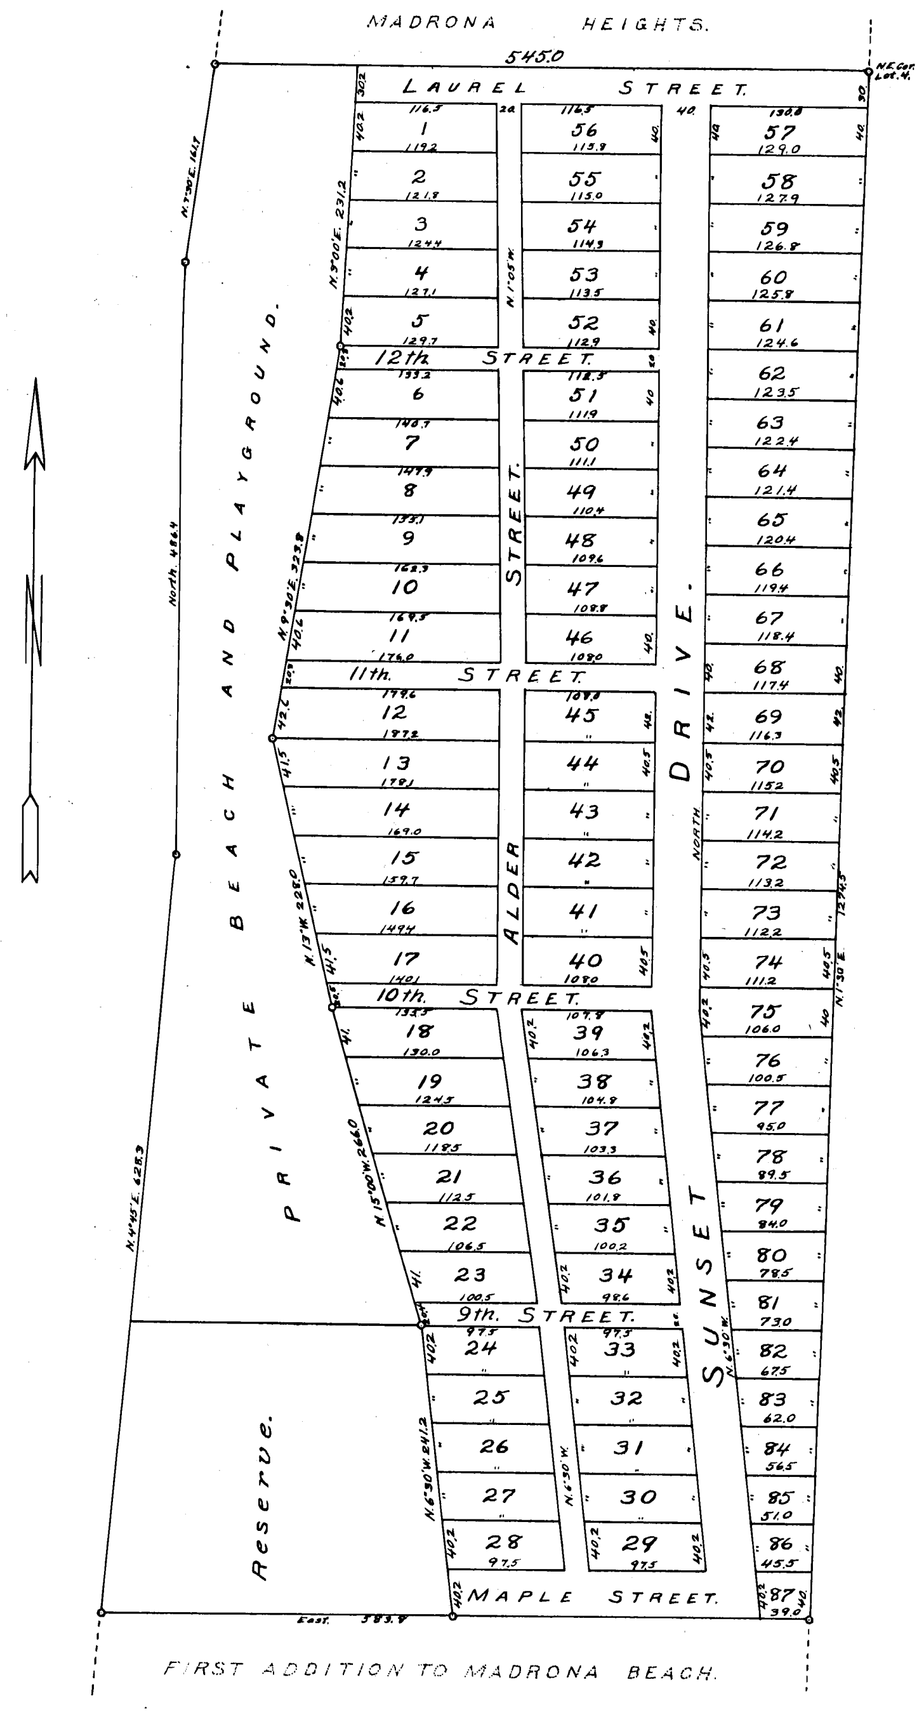

DESCRIPTION.

This Plat of Madrona Annex embraces all of the North 1274.5 ft. of Government Lot 4 Section 34, Township 32. North, Range 2. E.

DEDICATION.

Know all men by these presents: That we Stephen S. Floe and Grace E. Floe, his wife, as owners, have caused the land embraced in the annexed plat to be Surveyed, laid out and platted, to be known as "Madrona Annex" and the streets as shown on said plat are hereby dedicated to the use of the public and that the part marked "Pivate Beach and Playground" with the tidelands in front thereof, is hereby dedicated to the use of the lot owners of this plat.

Signed. Stephen S. Floe
Grace E. Floe.

ACKNOWLEDGMENT.

State of Washington } S.S.
County of Snohomish.

On this First day of June 1929. before me, a Notary Public in and for the State of Washington, personally appeared the above named Stephen S. Floe. and Grace E. Floe. his wife, known to me to be the persons who executed the above dedication and acknowledged the the same to be their free act and deed

Signed Albert D. Hall.
Notary Puplic

Seal.

CERTIFICATES.

— I hereby certify that the Plat of "Madrona Annex" was made from an actual survey and that the tract and lot corners have been laid out and staked upon the ground.

Signed. L. A. Wanamaker.
Surveyor.

I hereby certify that all taxes on the above described land have been fully paid up to and including the year 1929.

Signed. Esther M. Monson.
County Treasurer.
by Lola Howard.
Deputy.

Examined and approved this 3rd. day of June 1929.

Signed L. A. Wanamaker
County Engineer.

Approved by the Board of County Commissioners this 3rd. day of June 1929.

M. T. Brown
Albert Hoffman.
County Commissioners.

No. 33464.

Filed for record at the request of Stephen S. Floe. June 25th. 1929. and recorded in Vol. 3 Plats. page 26 Records of Island County, Washington. at 3:15 P.M.

R. L. Maylor
Clerk of Island County
by Anna Hesselgrave.
Deputy.