Note:- See copy of Water survey filed in County Engineers office also plat showing instruments used in re-establishing corners in 14 Section of section 8.

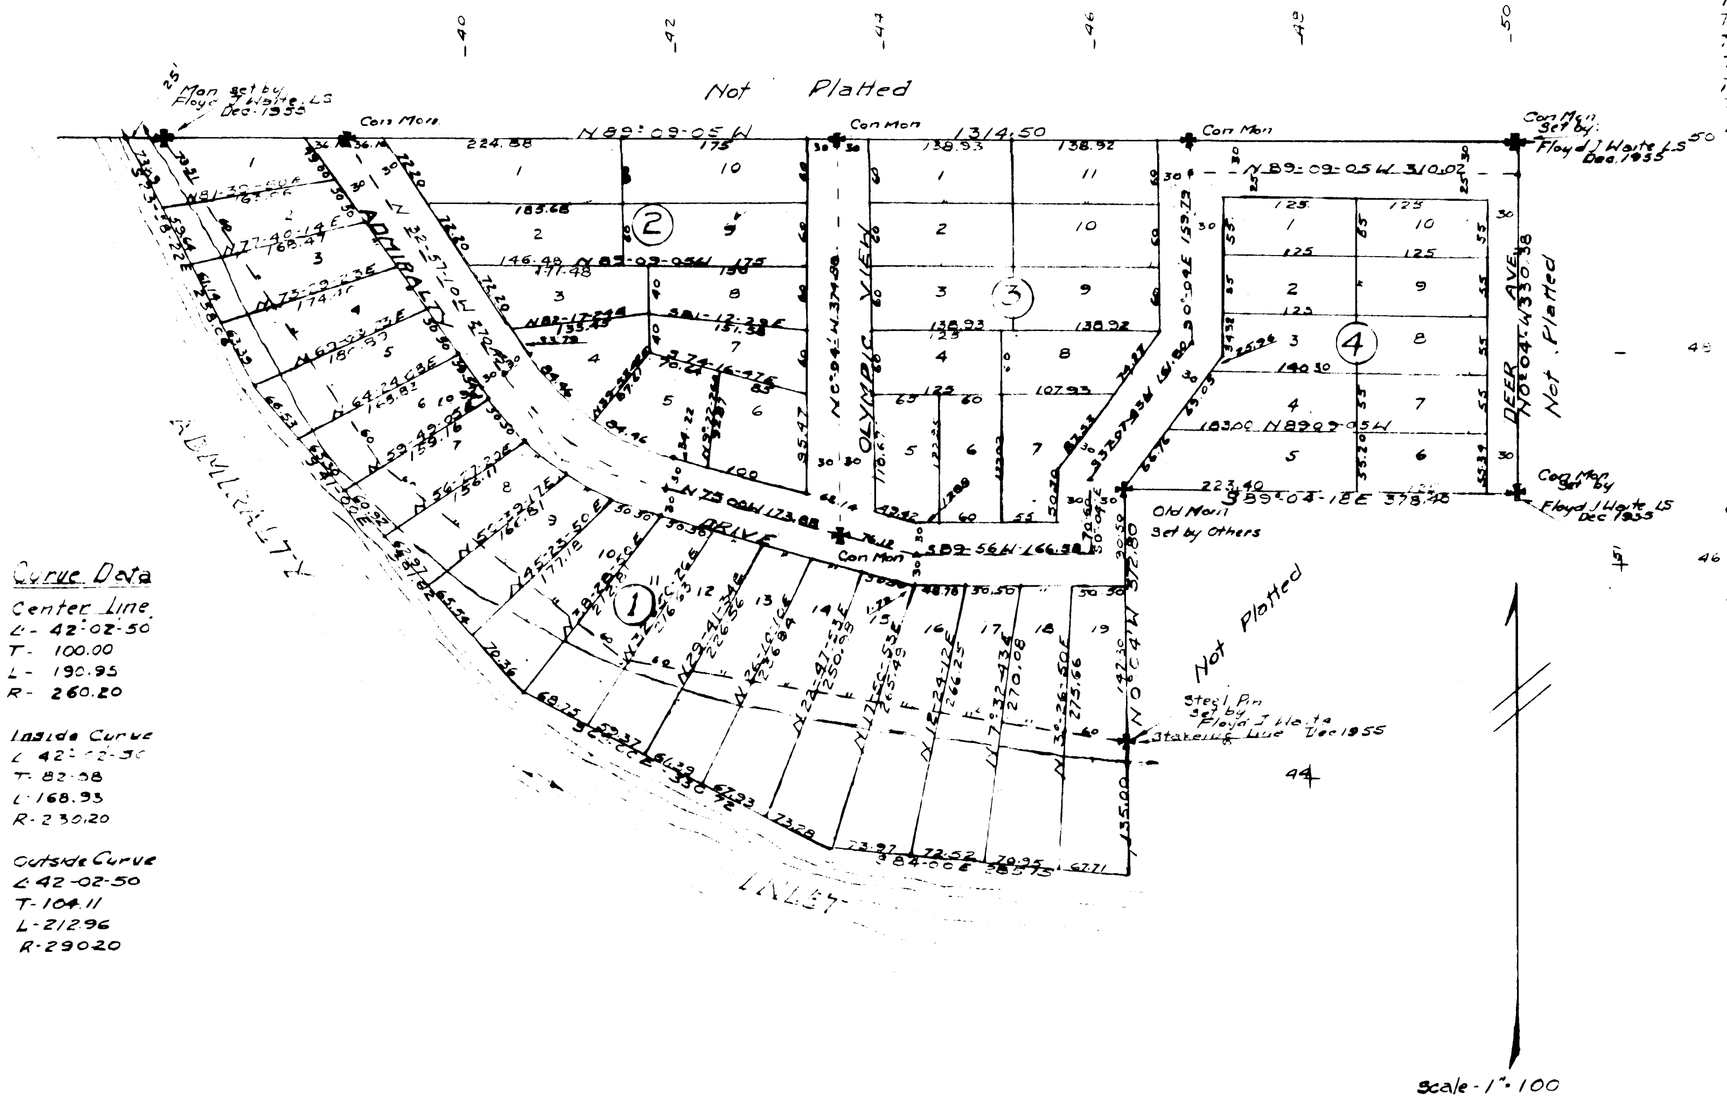

Scale - 1" = 100

Curve Data

Center Line
Δ - 42°-02'-50"
T - 100.00
L - 190.95
R - 260.20

Inside Curve
Δ 42°-02'-50"
T - 82.98
L - 168.93
R - 230.20

Outside Curve
Δ 42-02-50
T - 104.11
L - 212.96
R - 290.20

WINDMILL HEIGHT'S

IN

SECTION 8 TWP. 29 N. RGE 2 E.W.M.

DESCRIPTION

Beginning at the 1/4 Corner common to Sections 8 and 9 Twp 29 N. Rge 2 E W M thence South 1961.88 feet thence West 133.76 feet to the true point of beginning thence N 89°-09'-05" W. 1314.50 feet thence S 23°-58'-22" E. 258.06 feet thence S 41°-00'-00" E. 391.62 feet thence S 32°-00'-00" E. 330.75 feet thence S 34°-00'-00" E. 285.15 feet thence N 0°-04'-43" W 372.80 feet thence S 89°-04'-18" E. 378.40 feet thence N 0°-04'-07" W 330.38 feet to the true point of beginning.

DEDICATION

Know all men by these presents:- that we the undersigned owners in fee simple of the above described lands do hereby declare this plat to be known as "WINDMILL HEIGHTS" and do hereby dedicate to the use of the public forever all Roads or Streets shown thereon.

Right being reserved to lay Public Utilities on said Roads or Streets either above or below ground and to make all necessary slopes for cuts or fills upon the lots shown in the original grading thereof, also the right to drain said Roads and Streets over and across any lot or lots where water may take a natural course.

Neil Grigware
Josephine Grigware
Carl H Knoblauch
Anna L Knoblauch
Albert P Holbrook
Grace L Holbrook

CERTIFICATE OF TITLE
RECORDED MAY 5, 1958 - FILING #114472
VOLUME 27 OF MISCELLANEOUS RECORDS, PAGE 669
ISLAND COUNTY, WASHINGTON.

ENGINEER'S CERTIFICATE.

I hereby certify that the plat of "WINDMILL HEIGHTS" is based upon an actual survey and subdivision of Sec 8 Twp 29 N - Rge 2 E W.M. that the courses and distances are correctly shown hereon and that all monuments lot and block corners have been set.

R. W. Mullan
Registered Civil Engineer

COUNTY ENGINEER.

Examined and Approved by me on this 3rd day of Sept. AD 1957.

Geo. H. Nolan
County Engineer Island Co. Wash.

TREASURER'S CERTIFICATE

I the Treasurer of Island Co. Wn., do hereby certify that all taxes have been paid on the within described property up to and including the year 1958 AD
In witness whereof I have hereunto set my hand and affixed my official seal this 3rd day of September AD 1957.

Nancy B Gunn
Ray Ruth E Zylstra County
Treasurer of Island Co. Wn.

COUNTY COMMISSIONERS

Presented to the Board of County Commissioners and Approved this 1st day of October AD 1957.

Attest
J. W. Libbey
Clerk

R. F. Andrews
Member
Board of County Commissioners

AUDITOR'S CERTIFICATE 114471

Filed for record at the request of Neil Grigware on this 5th day of May AD 1958 at 43 minutes past 10 o'clock A.M. and recorded in Volume 6 of Plats Page 12 record of Plats of Island County, Washington.

J. W. LIBBEY
Auditor for Island Co. Wn.
By M. Cook Deputy

ACKNOWLEDGEMENT

State of Washington
County of Island } ss

This is to certify that on this 16th day of July 1957 personally appeared before me, Neil Grigware and Josephine Grigware, his wife, Carl H. Knoblauch and Anna L. Knoblauch, his wife, Albert P. Holbrook and Grace L. Holbrook, his wife, to me known to be the individuals who executed the within "DEDICATION" and on oath stated it to be his own free and voluntary act and deed for the use and purposes therein stated.

In witness whereof, I have hereunto set my hand and seal the day and year first above written.

Notary Public in and for the State of Washington.
Residing at Langley

WINDMILL HGTS.

PLAN HOLD